FLOS

+

LUKAS



Capital One, New York



Prudential Center, New Jersey



Condé Nast, New York



Condé Nast, New York



Condé Nast, New York

Kaye Scholer, New York

Carnegie Hall, New York

22 Water Street, Boston

Tower 45, New York



10 Park Avenue, New York



Saks Fifth Avenue, New York



Eataly, New York



Etsy, New York





MUSCO Center for the Arts, Chapman University, California



MUSCO Center for the Arts, Chapman University, California



MUSCO Center for the Arts, Chapman University, California



Lynn University, Florida

Lowes Hotel, New York



JW Marriott at The Mall of America, Minnesota



Rhythm City Casino Resort, Iowa



Harrah's Cherokee Casino, North Carolina











JP Morgan Chase






JP Morgan Chase









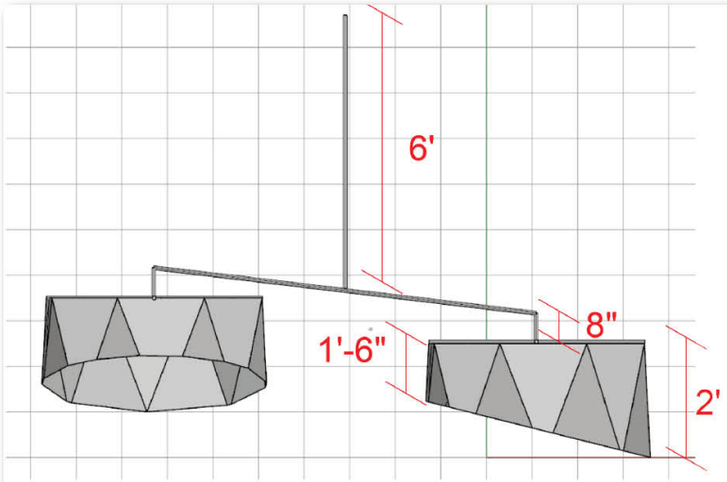




INSPIRATION

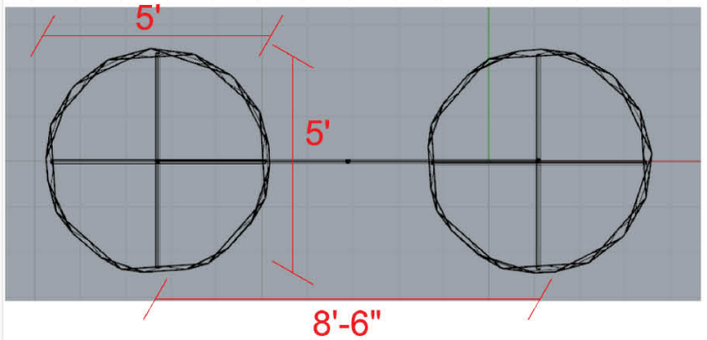

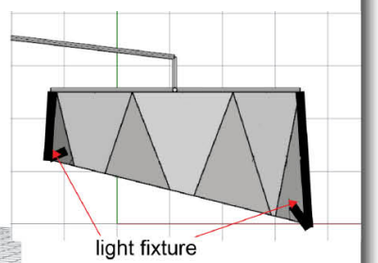

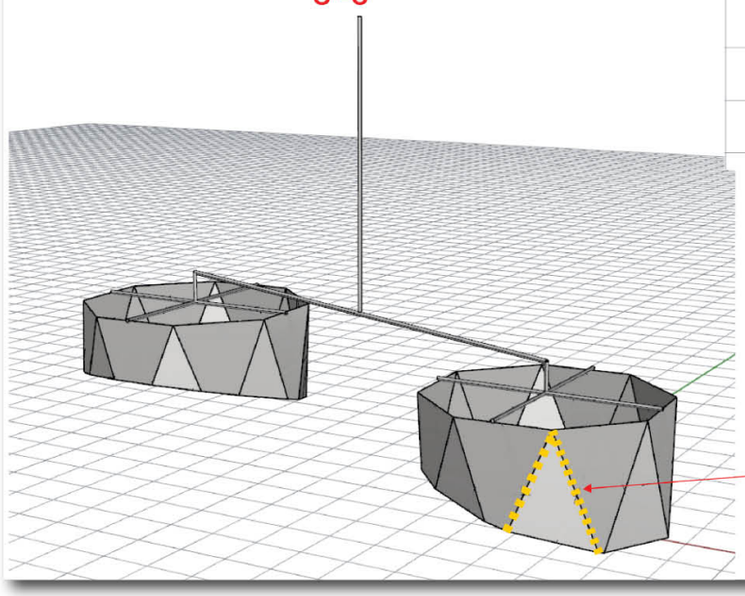

LUKAS LIGHTING

40-20 22ND STREET | LONG ISLAND CITY, NY 11101
TEL. 1.800.841.4011 | FAX 718.706.0546
INFO@LUKASLIGHTING.COM | WWW.LUKASLIGHTING.COM

Specification Form

PROJECT NAME: *(please include city, state when available)*	**TODAY'S DATE:** **DATE PRODUCT IS NEEDED ON SITE:**

PROJECT OVERVIEW

SALES REPRESENTATIVE:	**APPROXIMATE BUDGET:**	**QUANTITY:**

ARCHITECT/INTERIOR DESIGNER/LIGHTING PROFESSIONAL:

Company Name:	Contact Name:
Address:	Telephone Number:
City/State/Zip:	Email:

TYPE OF PROJECT: *(circle one of the following)*

Corporate Interiors *(Offices, Boardrooms, etc)*	Hospitality/Luxury *(Hotels, Restaurants, Cruise Ships, etc)*	Residential *(Private Residence, Multi-dwelling Property, Condos, etc)*	Commercial *(Public Spaces, General Areas, etc)*

STANDARD OR MODIFICATION PRODUCT INFORMATION

TYPE: *provide Product Name and Article Number (ex: The Huron, P-117)*

Standard Lukas Lighting Fixture *(as featured in catalog/website)*	
Modification of Lukas Lighting Fixture *(change of finish, lamping or dimensions)*	

CUSTOM PRODUCT INFORMATION ***(physical characteristics)***

TYPE OF FIXTURE: *(circle one of the following)*

Pendant *(Linear or Drum)*	Suspension *(Cable or Stem)*	Flush Mount	Sconce	Other *please provide description*
Dimensions: *(H x W x D), including OAH*				
Provide Brief Description:				

LAMPING: *(include max wattage and color temperature of fixture)*

CFL Screw-in	CFL	LED Screw-in	LED Hardwire Component	Basic Socket	Candelabra Base Sockets

LIGHT LEVELS:

Decorative Illumination *(describe fixture application/location)*	High Output - *(Primary Light Source)* *(describe fixture application/location)*

METALS & FINISHES:

Architectural Metal Type *(polished or satin)*	Painted Finish	Powder Coated Finish	Metallic Lacquer	Lacquer

DIFFUSERS:

Glass & Finish	Acrylic & Finish	Acrylic/Linen Combined	Fabric	Fabric with Backing

ELECTRICAL SUPPLY:

120v	277v	Universal	Remote Driver/Ballasts

CONTROLS:

Lutron, Crestron OR Advance 0-10v	Dimming OR Non-dimming	# of Circuits	DMX Programmable




Versace

Versace




Versace

NBC

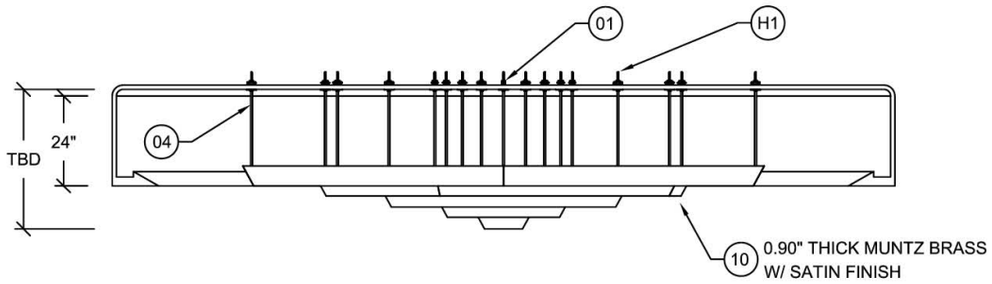


01 **SECTION // ELEVATION VIEW**
SCALE: N.T.S.


NOTE:
PLEASE ADVISE ALL CEILING HEIGHTS
AND OVERALL DROP OF FIXTURE, INCLUDING
DIMENSIONS OF SEPARATION BETWEEN RINGS

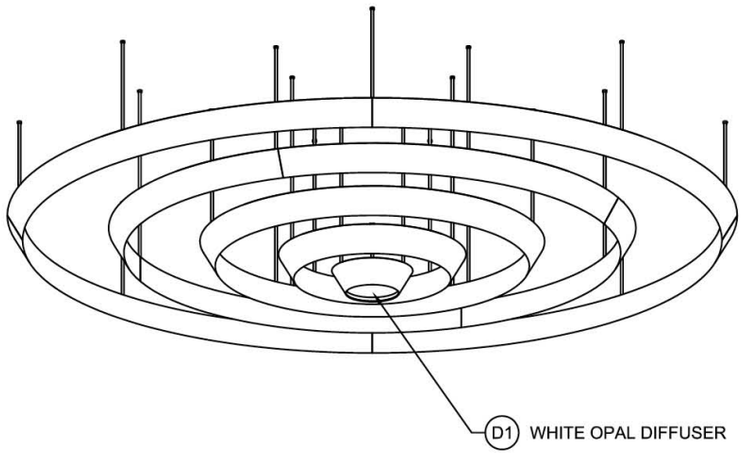

03 **PERSPECTIVE VIEW**
SCALE: N.T.S.

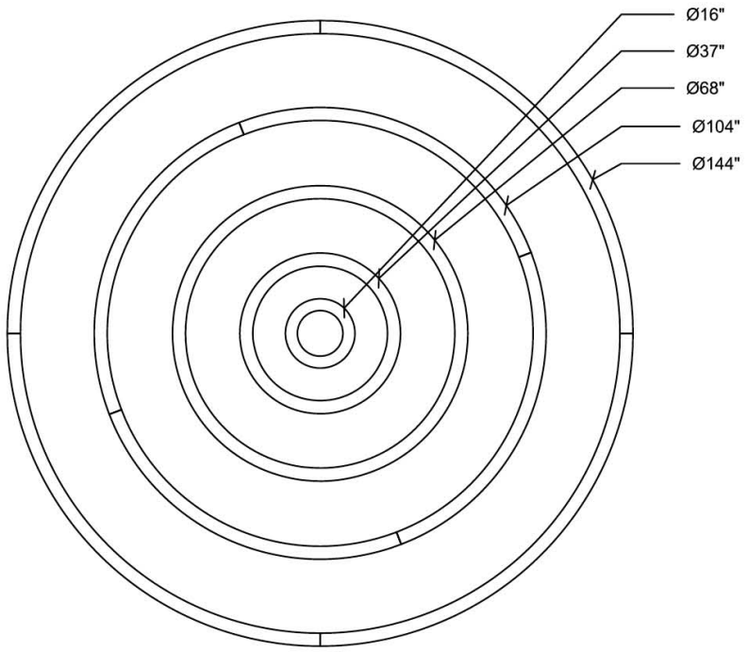

02 **REFLECTED CEILING PLAN VIEW**
SCALE: N.T.S.

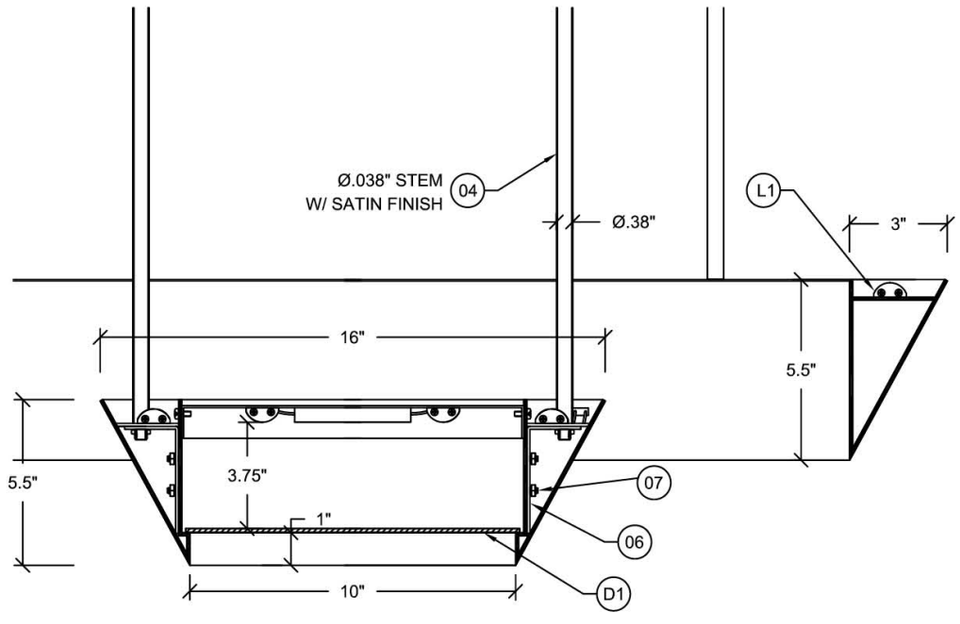

04 **SECTION // ELEVATION VIEW**
SCALE: N.T.S.


PROJECT: NBCU LOBBY

TITLE: CUSTOM 5 RING PENDANT

CONF#: 8547	TYPE: L7B
DATE: 11/5/2014	REV: RECORD
DRAWN BY: MG	WEIGHT: APPROX. 150 LBS
QUANTITY: 1	SCALE: N.T.S.
SUPPLY VOLTAGE: 120V	
TOTAL WATTAGE: 385W	

	FINISHES
F1	LAQUER SEALED SATIN MUNTZ BRASS
F2	WHITE POWDER COAT
	DIFFUSERS
D1	WHITE OPAL - BENDHEIM
	LAMPING
L1	B2X-LP-30-U-O-E-A-W-3" - B2 FLEX
	DRIVER + INTERFACE
B1	OPTOLUM PS96-277-2-DIM (REMOTE)
B2	OPTOLUM 0-10V DIMMING INTERFACE (REMOTE)
	HARDWARE BY CONTRACTOR
H1	1/4-20 MOUNTING RODS
H2	REMOTE DRIVER HOUSING
H3	120V INPUT
H4	PLYWOOD BLOCKING
H5	GYP CEILING
	HARDWARE BY LUKAS
01	CUSTOM MOUNTING HICKEY
02	CUSTOM BX CABLE ADAPTOR
03	1/8IP NIPPLE
04	Ø0.38" OD STEM - F1 FINISH
05	Ø.8125" COUPLING
06	STEM MOUNT/MOUNTING BRACKET
07	8-32 WELD STUDS
08	1/8IP LOCKNUT
09	16ga STEEL MOUNTING DECK - F2 FINISH
10	0.90 V SHAPED BRASS RING - F1 FINISH
11	CENTER LED MOUNTING PLATE - F1 FINISH
12	STAINLESS STEEL SAFETY CABLE
13	18ga WIRE QUICK CONNECTS
14	Ø.375" BX CABLE
15	MOUNTING CANOPY - F1 FINISH


LUKAS
LIGHTING
40-22 22ND STREET | LONG ISLAND CITY, NY 11101
TEL. 1.800.841.4011 | FAX 718.706.0596
INFO@LUKASLIGHTING.COM | WWW.LUKASLIGHTING.COM

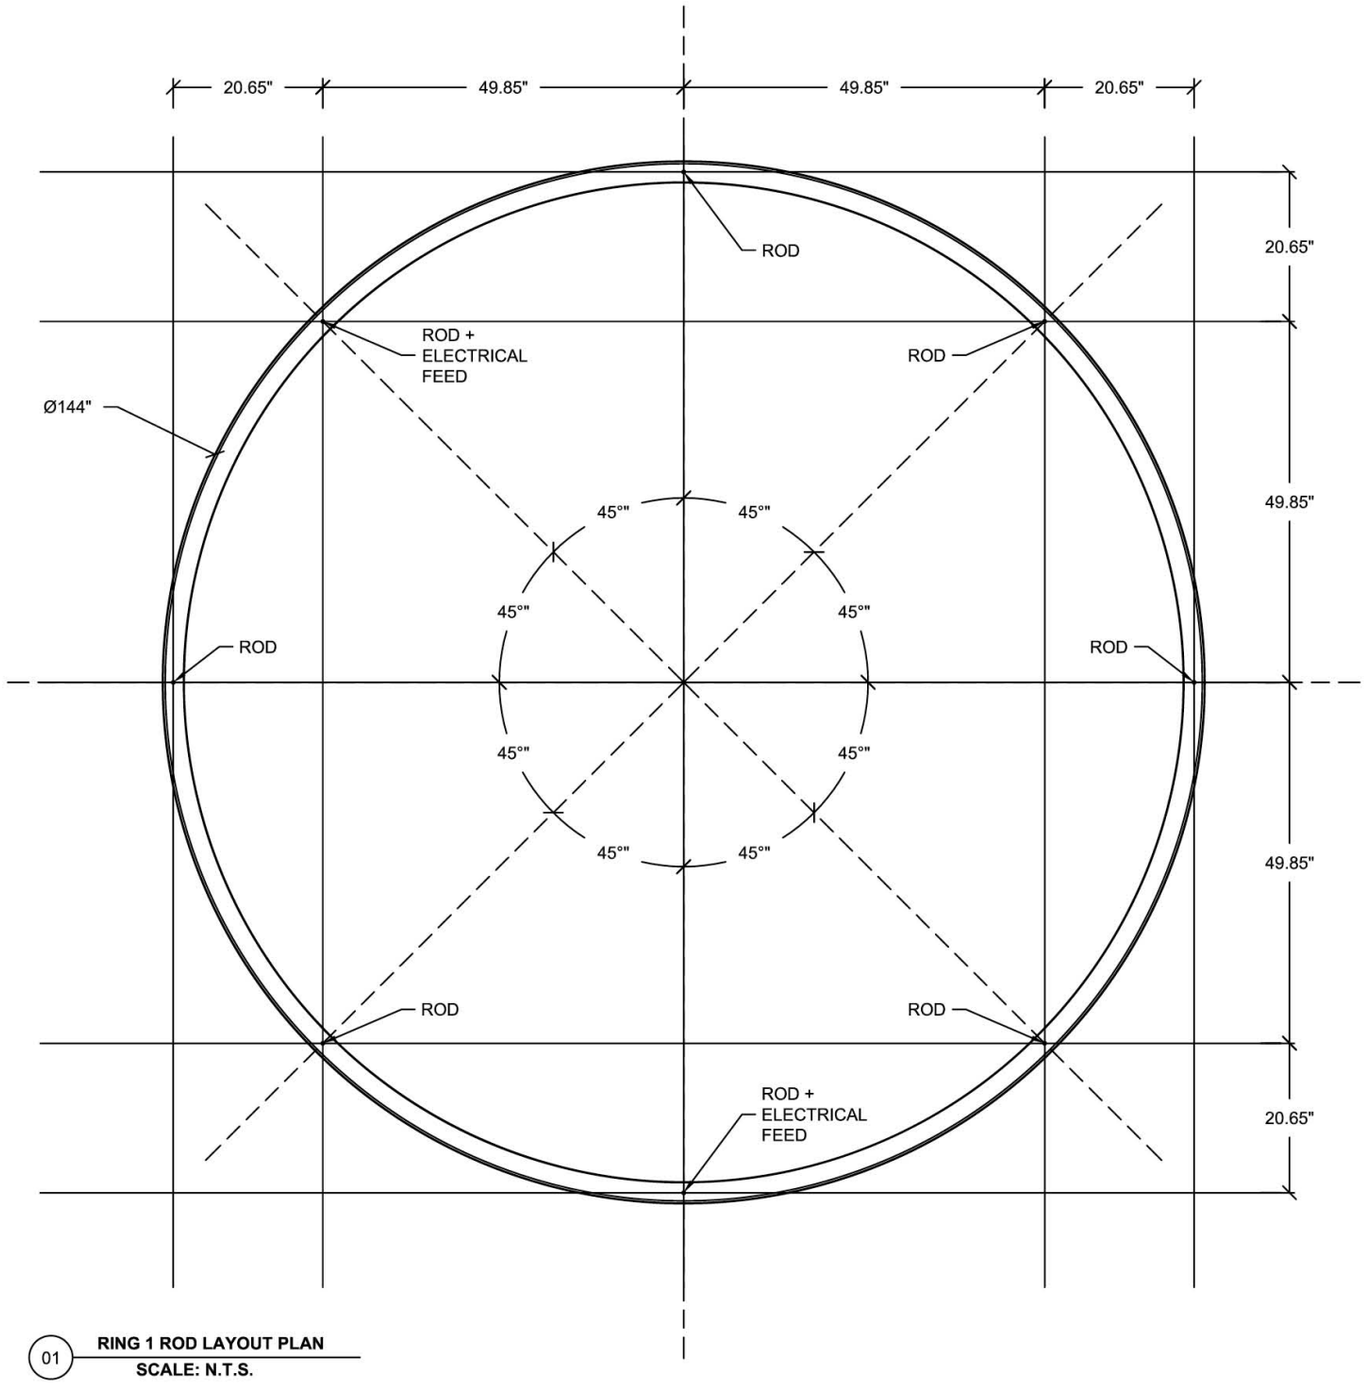

01 **RING 1 ROD LAYOUT PLAN**
SCALE: N.T.S.

RING 1 NOTES:
- 2 X MOUNTING ROD + ELECTRICAL FEED LOCATIONS

- 6 X MOUNTING ROD LOCATIONS (1 X SAFETY CABLE)

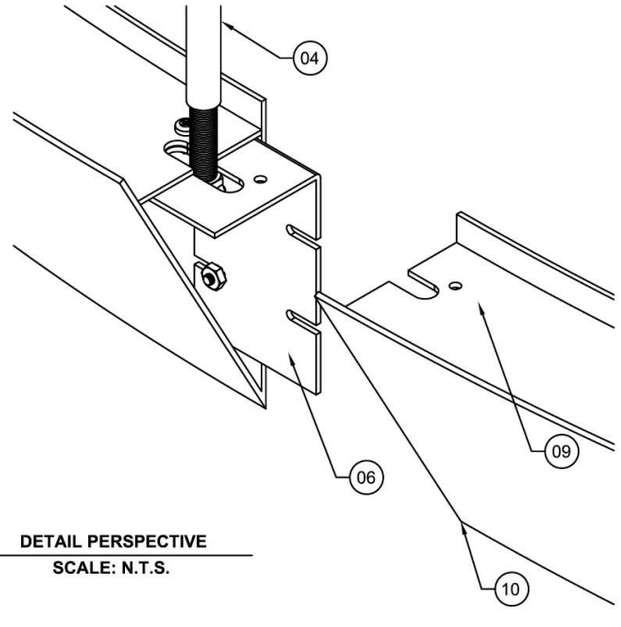

02 **DETAIL PERSPECTIVE**
SCALE: N.T.S.

PROJECT: NBCU LOBBY

TITLE: CUSTOM 5 RING PENDANT

CONF#: 8547	TYPE: L7B
DATE: 11/5/2014	REV: RECORD
DRAWN BY: MG	WEIGHT: APPROX. 150 LBS
QUANTITY: 1	SCALE: N.T.S.
SUPPLY VOLTAGE: 120V	
TOTAL WATTAGE: 385W	

	FINISHES
F1	LAQUER SEALED SATIN MUNTZ BRASS
F2	WHITE POWDER COAT
	DIFFUSERS
D1	WHITE OPAL - BENDHEIM
	LAMPING
L1	B2X-LP-30-U-O-E-A-W-3" - B2 FLEX
	DRIVER + INTERFACE
B1	OPTOLUM PS96-277-2-DIM (REMOTE)
B2	OPTOLUM 0-10V DIMMING INTERFACE (REMOTE)
	HARDWARE BY CONTRACTOR
H1	1/4-20 MOUNTING RODS
H2	REMOTE DRIVER HOUSING
H3	120V INPUT
H4	PLYWOOD BLOCKING
H5	GYP CEILING
	HARDWARE BY LUKAS
01	CUSTOM MOUNTING HICKEY
02	CUSTOM BX CABLE ADAPTOR
03	1/8IP NIPPLE
04	Ø0.38" OD STEM - F1 FINISH
05	Ø.8125" COUPLING
06	STEM MOUNT/MOUNTING BRACKET
07	8-32 WELD STUDS
08	1/8IP LOCKNUT
09	16ga STEEL MOUNTING DECK - F2 FINISH
10	0.90 V SHAPED BRASS RING - F1 FINISH
11	CENTER LED MOUNTING PLATE - F1 FINISH
12	STAINLESS STEEL SAFETY CABLE
13	18ga WIRE QUICK CONNECTS
14	Ø.375" BX CABLE
15	MOUNTING CANOPY - F1 FINISH

LUKAS
LIGHTING
40-22 22ND STREET | LONG ISLAND CITY, NY 11101
TEL. 1.800.841.4011 | FAX 718.706.0596
INFO@LUKASLIGHTING.COM | WWW.LUKASLIGHTING.COM



NBC






CAPITAL ONE

WARNING:
FIXTURE, POWER SUPPLY AND WIRE CONNECTION MUST BE INSTALLED BY A QUALIFIED ELECTRICIAN IN ACCORDANCE WITH THE NATIONAL ELECTRICAL CODE (NEC) AND LOCAL BUILDING CODES. FAILURE TO DO SO WILL VOID THE WARRANTY AND MAY RESULT IN SERIOUS INJURY AND/OR PERMANENT DAMAGE TO THE UNIT.

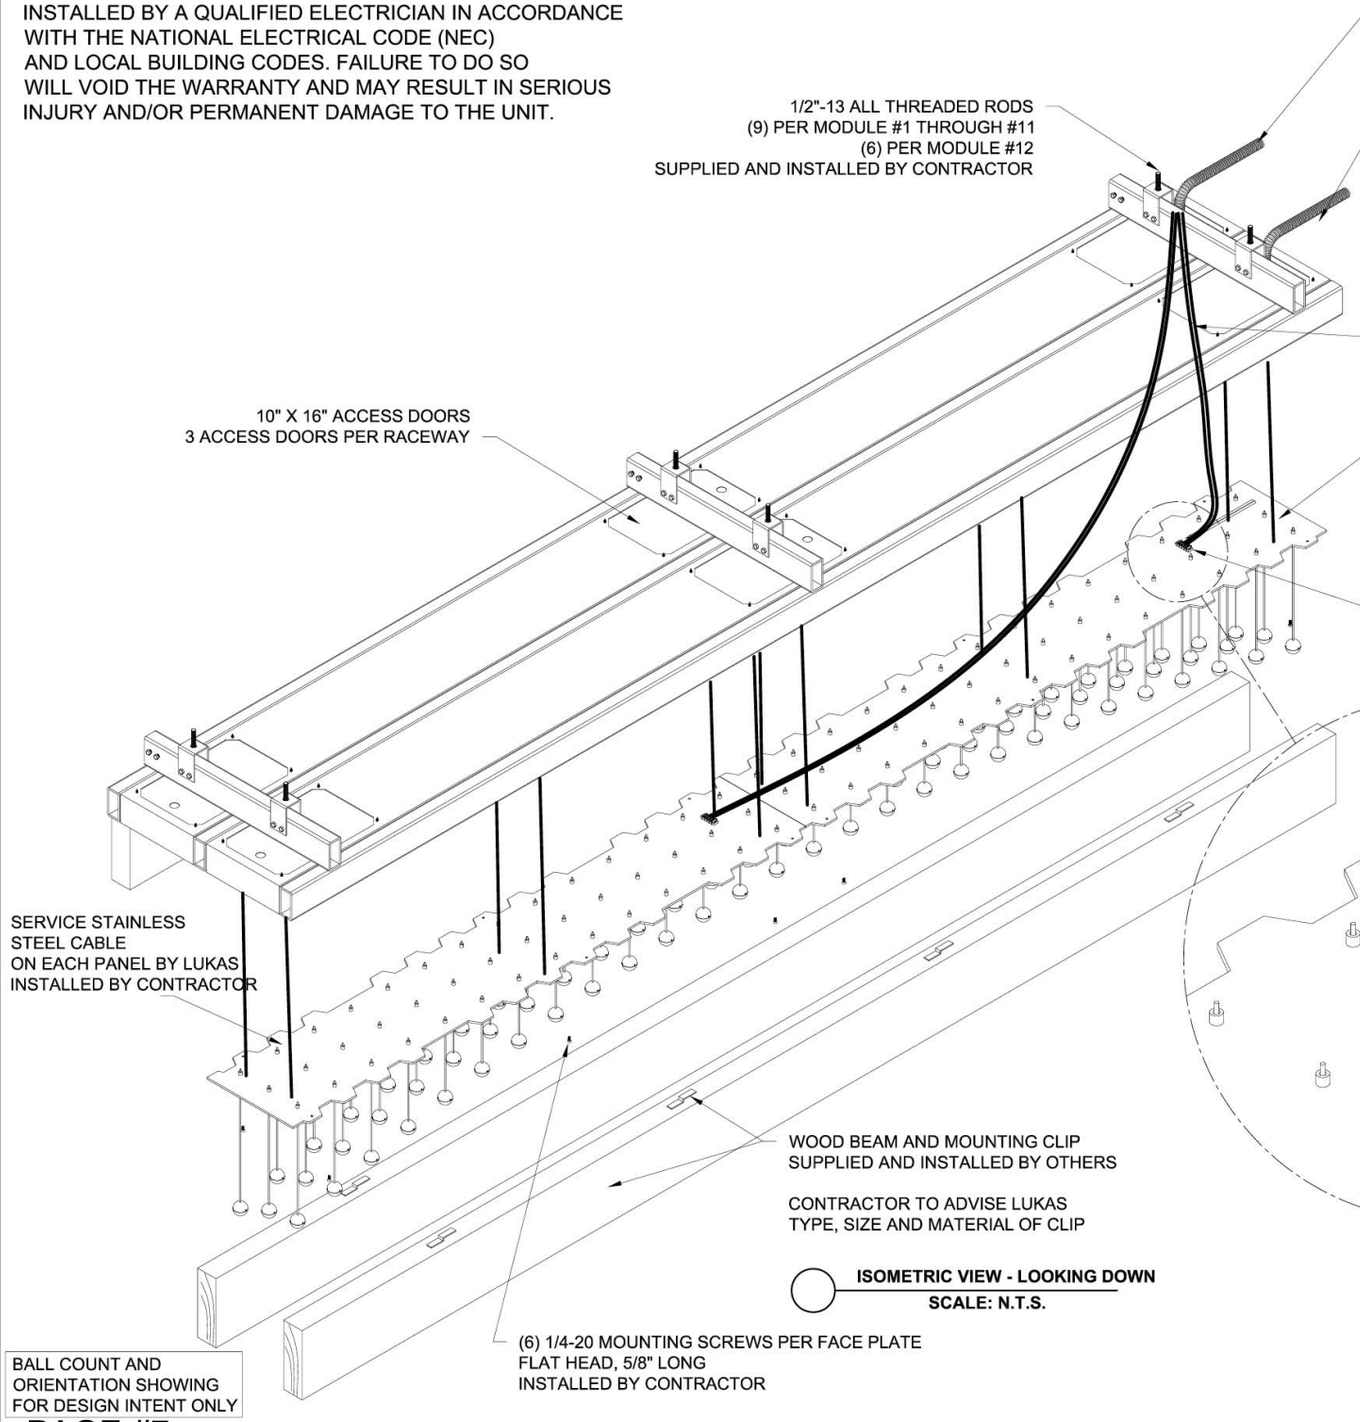


ISOMETRIC VIEW - LOOKING DOWN
SCALE: N.T.S.

BALL COUNT AND
ORIENTATION SHOWING
FOR DESIGN INTENT ONLY

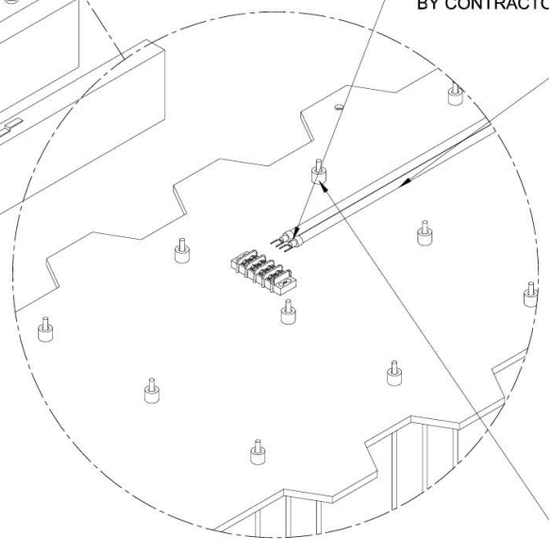

DETAIL B
SCALE 0.2222

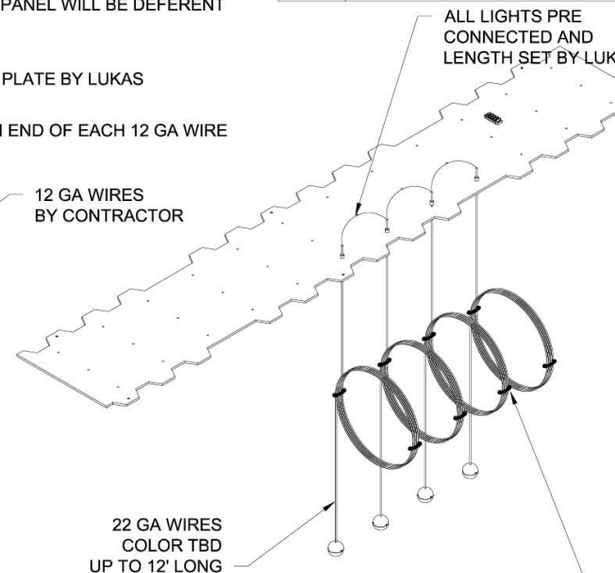

PROJECT: CAPITAL ONE


TITLE: CUSTOM CHANDELIER

CONF#:: 8652	TYPE:
DATE: 11/12/2014	REV:
DRAWN BY: DJ	WEIGHT: SEE NOTE BELOW
QUANTITY: 1	SCALE: N.T.S.
SUPPLY VOLTAGE: TBD	
TOTAL WATTAGE: APPROX. 2525 WATT	

	MATERIAL FINISHES
F1	TBD
	DIFFUSERS
D1	TBD
	LAMPING
L1	(2525) 1W LED, 24V 3000K
	LED DRIVER
B1	(36) 96W MAX MLV LED DRIVER, 24V
	- SEE ATTACHED CUT

LUKAS
LIGHTING
40-22 22ND STREET | LONG ISLAND CITY, NY 11101
TEL. 1.800.841.4011 | FAX 718.706.0596
INFO@LUKASLIGHTING.COM | WWW.LUKASLIGHTING.COM

MECHANICAL & INSTALLATION SPECS

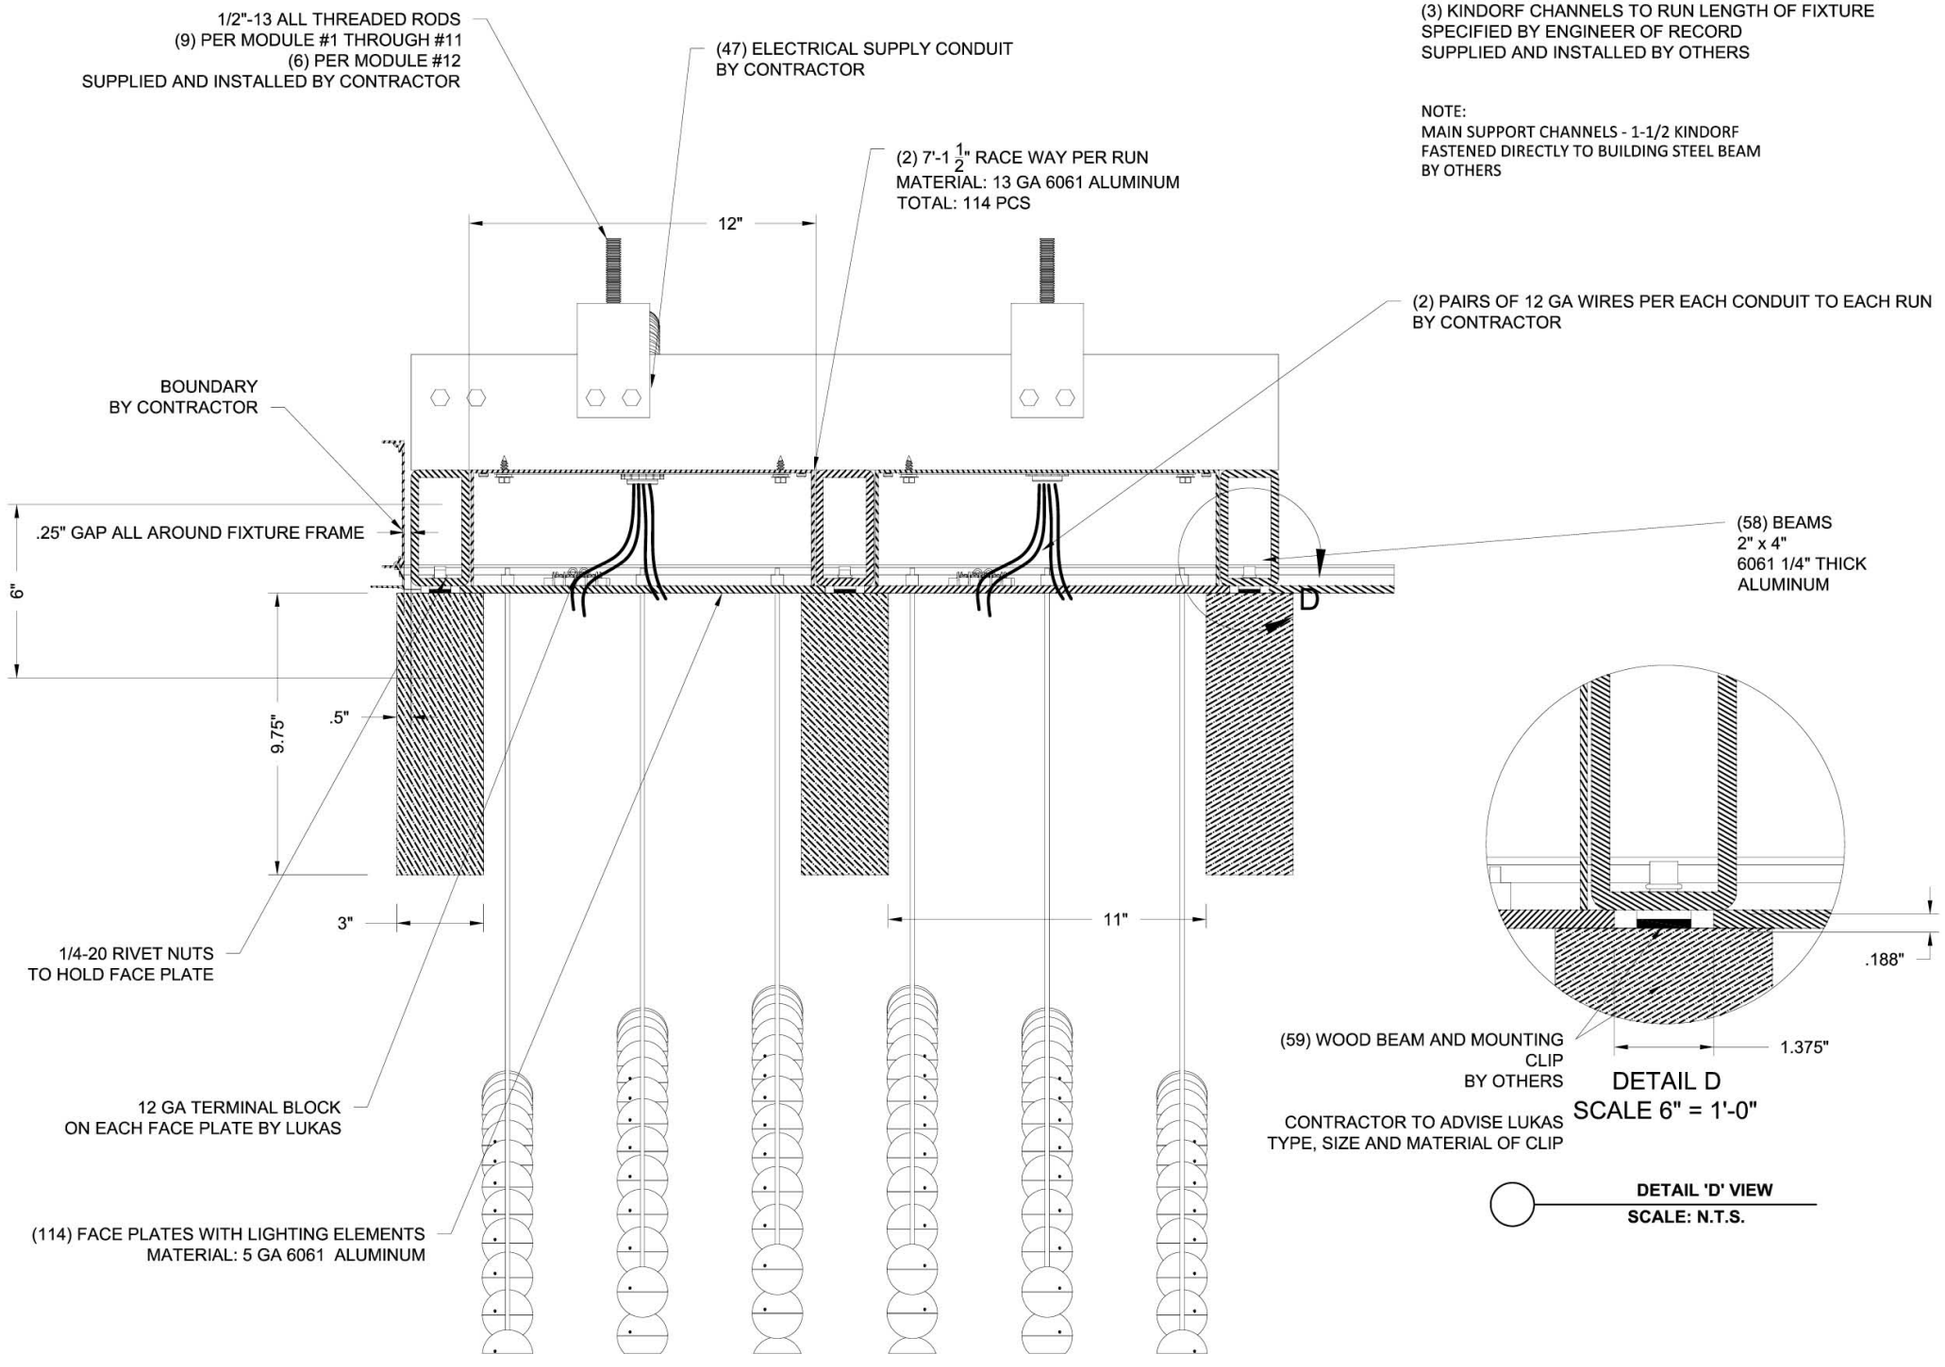

DETAIL D
SCALE 6" = 1'-0"

DETAIL 'D' VIEW
SCALE: N.T.S.

SECTION C-C
SCALE 0.1996

TYPICAL SECTION VIEW
SCALE: N.T.S.

PAGE #8

TYPICAL SECTION VIEW

SHOWING RELATION OF 'Z' BRACKET AND PANEL

PROJECT: CAPITAL ONE


TITLE: CUSTOM CHANDELIER

CONF#:: 8652	TYPE:
DATE: 11/12/2014	REV:
DRAWN BY: DJ	WEIGHT: SEE NOTE BELOW
QUANTITY: 1	SCALE: N.T.S.
SUPPLY VOLTAGE: TBD	
TOTAL WATTAGE: APPROX. 2525 WATT	

	MATERIAL FINISHES
F1	TBD
	DIFFUSERS
D1	TBD
	LAMPING
L1	(2525) 1W LED, 24V 3000K
	LED DRIVER
B1	(36) 96W MAX MLV LED DRIVER, 24V
	- SEE ATTACHED CUT
	ESTIMATED WEIGHT
	LUKAS LIGHTING FIXTURE - APPROX. 19,400 LBS
	(59) WOOD BEAM BY OTHERS - APPROX. 3000 LBS
	TOTAL ESTIMATED WEIGHT - 22,400 LBS
	SEE PAGE #6 FOR DETAIL

LUKAS
LIGHTING
40-22 22ND STREET | LONG ISLAND CITY, NY 11101
TEL. 1.800.841.4011 | FAX 718.706.0596
INFO@LUKASLIGHTING.COM | WWW.LUKASLIGHTING.COM


- FINAL COUNT OF DRIVERS, WIRE LEADS TO LIGHTS, PULL BOX, JUNCTION BOX AND WIRING DIAGRAM ARE SUBJECT TO CHANGE PER 1/4 SCALE MOCK UP REVIEW AND SELECTION.
- ALL ELECTRICAL FEATURES FOR DIMMING, DRIVERS AND 1 WATT LEDs WILL BE UPDATED UPON REVIEW AND APPROVAL OF MOCK UP AND CONTROL SPECIFICATION.
- DRIVER ENCLOSURE COUNT WILL BE SUBJECTED TO CHANGE ETL'S FINAL ACCESSMENT
- MAKE SURE THAT THE DRIVERS ARE ON THEIR OWN CIRCUITS AND DO NOT SHARE NEUTRALS

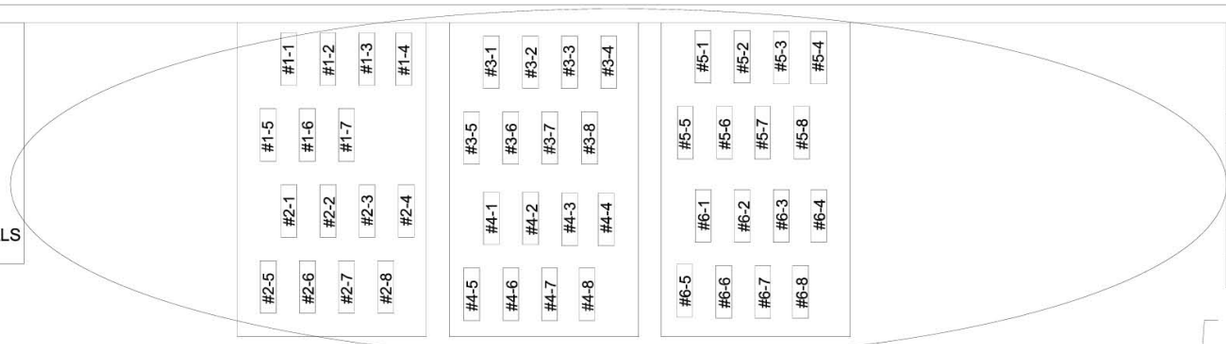

PROJECT: CAPITAL ONE	
TITLE: CUSTOM CHANDELIER	
CONF#:: 8652	TYPE:
DATE: 3/3/2015	REV: B
DRAWN BY: DJ	WEIGHT: SEE NOTE BELOW
QUANTITY: 1	SCALE: N.T.S.
SUPPLY VOLTAGE: 120V	
TOTAL WATTAGE: APPROX. 2556 WATT	

47 FEEDS FROM DRIVERS,
2 PAIRS OF 12 GAUGE WIRE PER RACEWAY
BY CONTRACTOR

SPLICE AS REQUIRED TO BACK OF ALL FIXTURE PANELS AND DRIVER ENCLOSURES

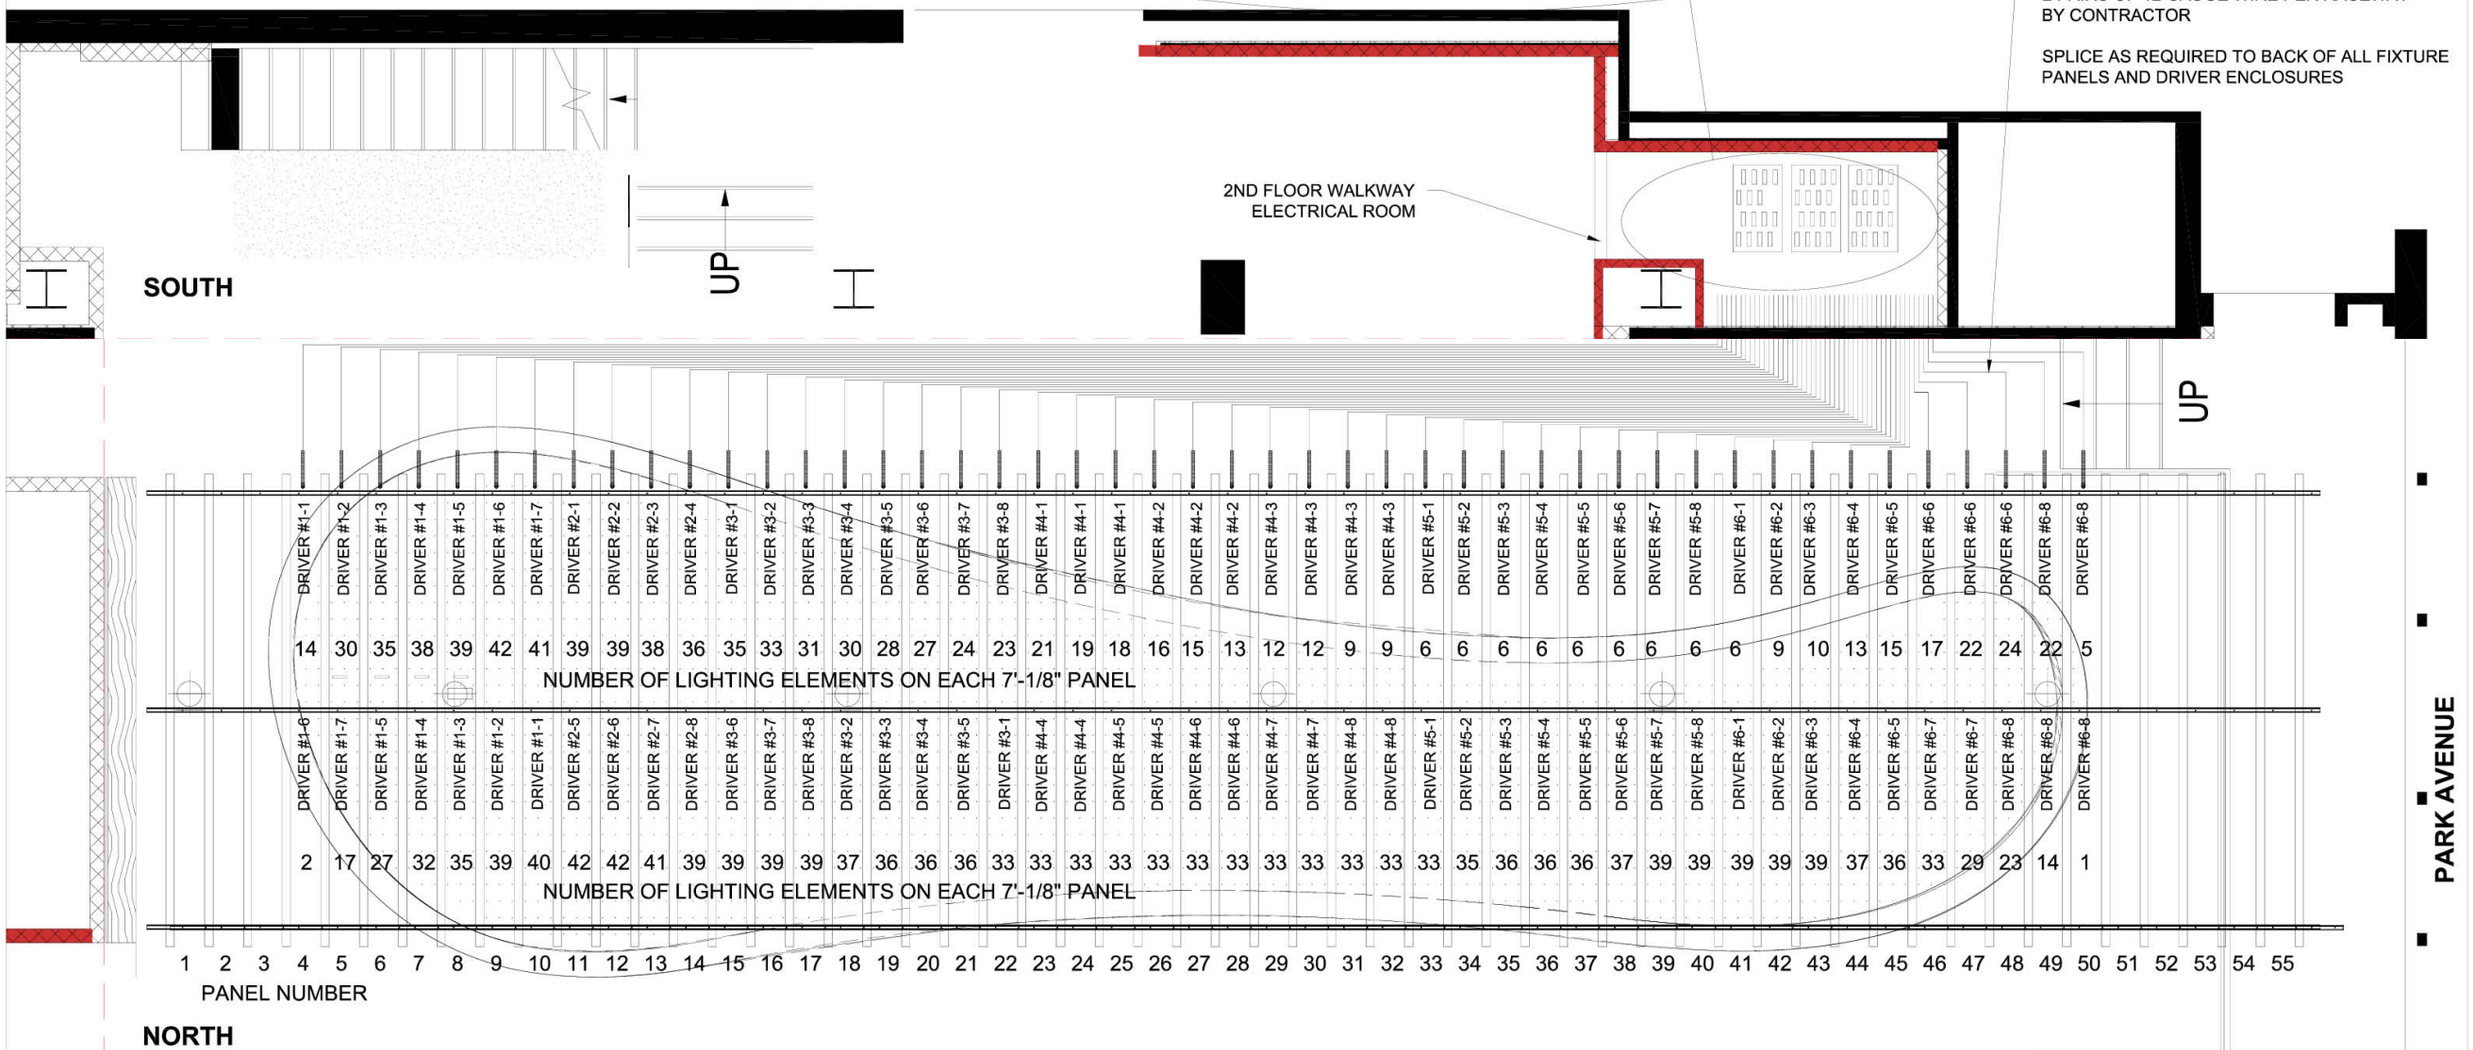


PLAN VIEW
SCALE: N.T.S.

WARNING:
FIXTURE, POWER SUPPLY AND WIRE CONNECTION MUST BE INSTALLED BY A QUALIFIED ELECTRICIAN IN ACCORDANCE WITH THE NATIONAL ELECTRICAL CODE (NEC) AND LOCAL BUILDING CODES. FAILURE TO DO SO WILL VOID THE WARRANTY AND MAY RESULT IN SERIOUS INJURY AND/OR PERMANENT DAMAGE TO THE UNIT.

LUKAS
LIGHTING
40-22 22ND STREET | LONG ISLAND CITY, NY 11101
TEL. 1.800.841.4011 | FAX 718.706.0596
INFO@LUKASLIGHTING.COM | WWW.LUKASLIGHTING.COM

ELECTRICAL DESIGN SPECS

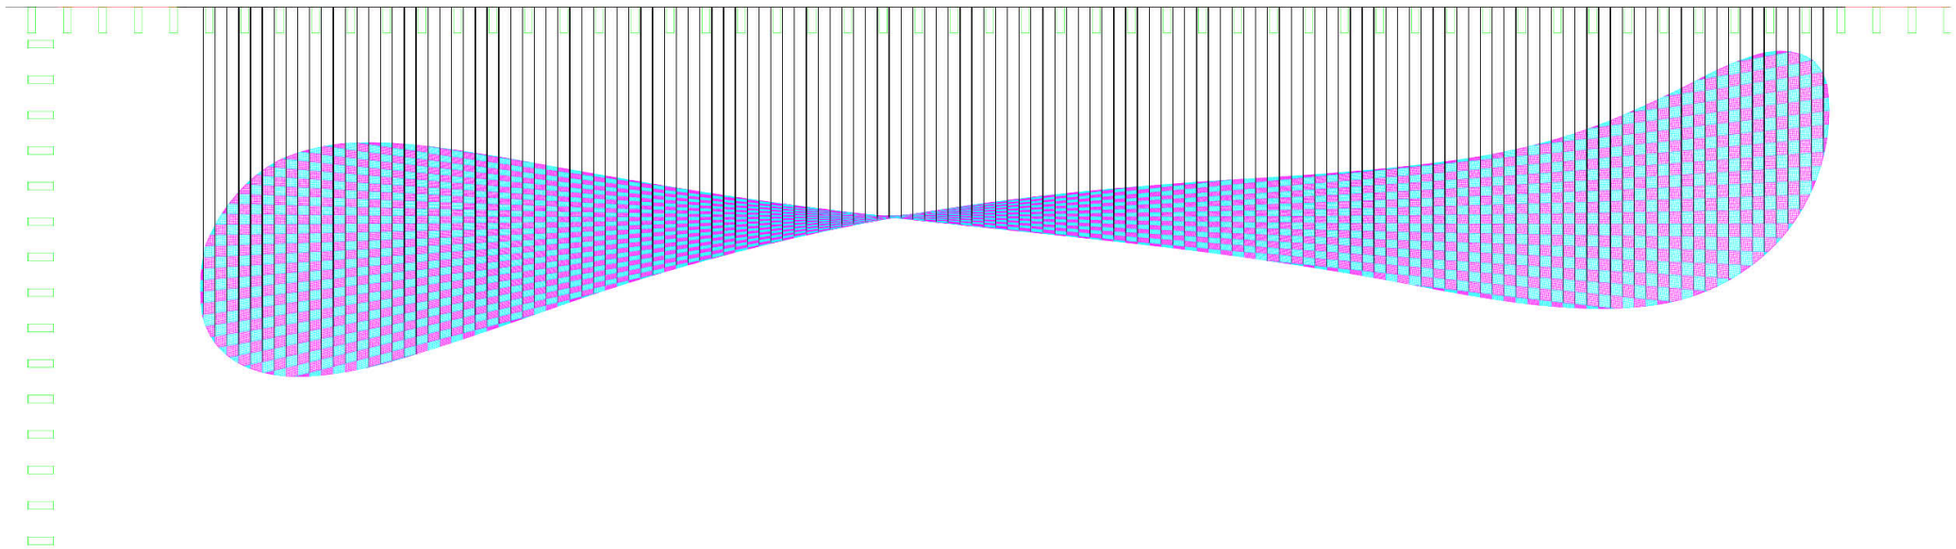

PROJECT: CAPITAL ONE


TITLE: CUSTOM CHANDELIER

CONF#:: 8652	TYPE:
DATE: 11/24/2014	REV:
DRAWN BY: DJ	WEIGHT: SEE NOTE BELOW
QUANTITY: 1	SCALE: N.T.S.
SUPPLY VOLTAGE: 120V	
TOTAL WATTAGE: APPROX. 2525 WATT	

	MATERIAL FINISHES
F1	TBD
	DIFFUSERS
D1	TBD
	LAMPING
L1	(2525) 1W LED, 24V 3000K
	LED DRIVER
B1	(36) 96W MAX MLV LED DRIVER, 24V
	- SEE ATTACHED CUT
	ESTIMATED WEIGHT
	LUKAS LIGHTING FIXTURE - APPROX. 19,400 LBS
	(59) WOOD BEAM BY OTHERS - APPROX. 3000 LBS
	TOTAL ESTIMATED WEIGHT - 22,400 LBS

NUMBERS OF LIGHTING ELEMENTS

LUKAS
LIGHTING
40-22 22ND STREET | LONG ISLAND CITY, NY 11101
TEL. 1.800.841.4011 | FAX 718.706.0596
INFO@LUKASLIGHTING.COM | WWW.LUKASLIGHTING.COM

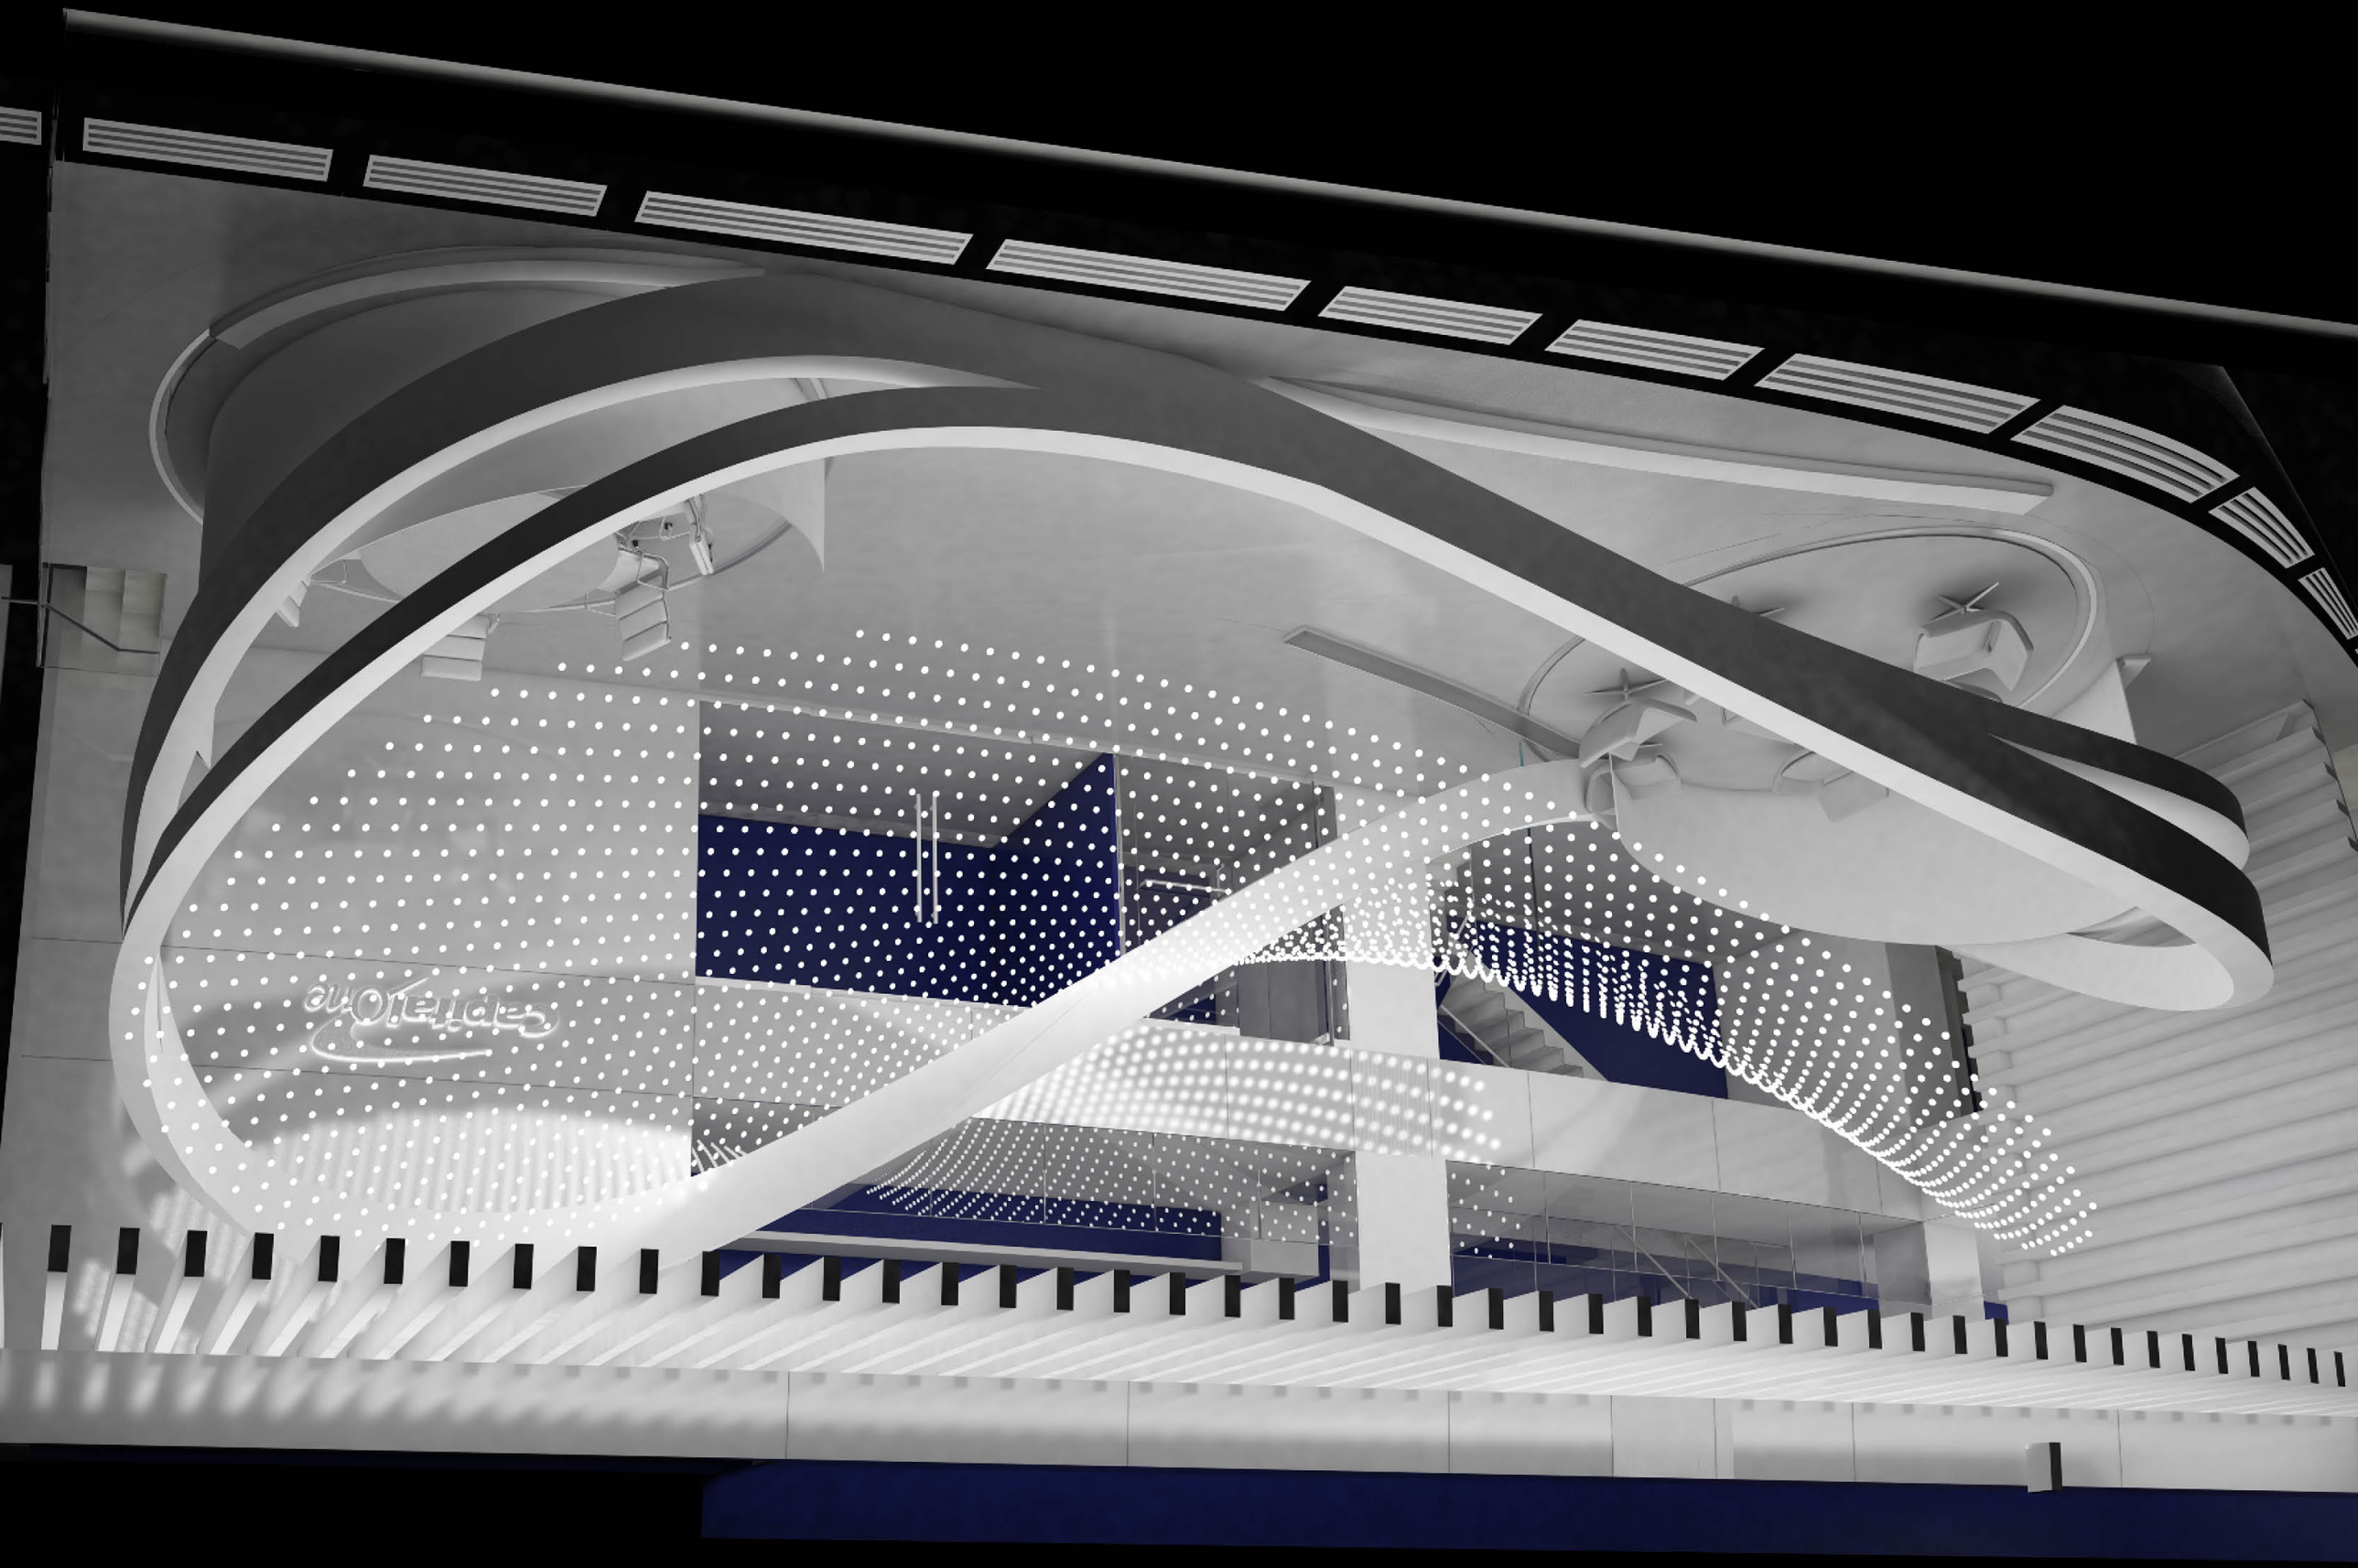



RIDGID




Capital One



CONVERSE

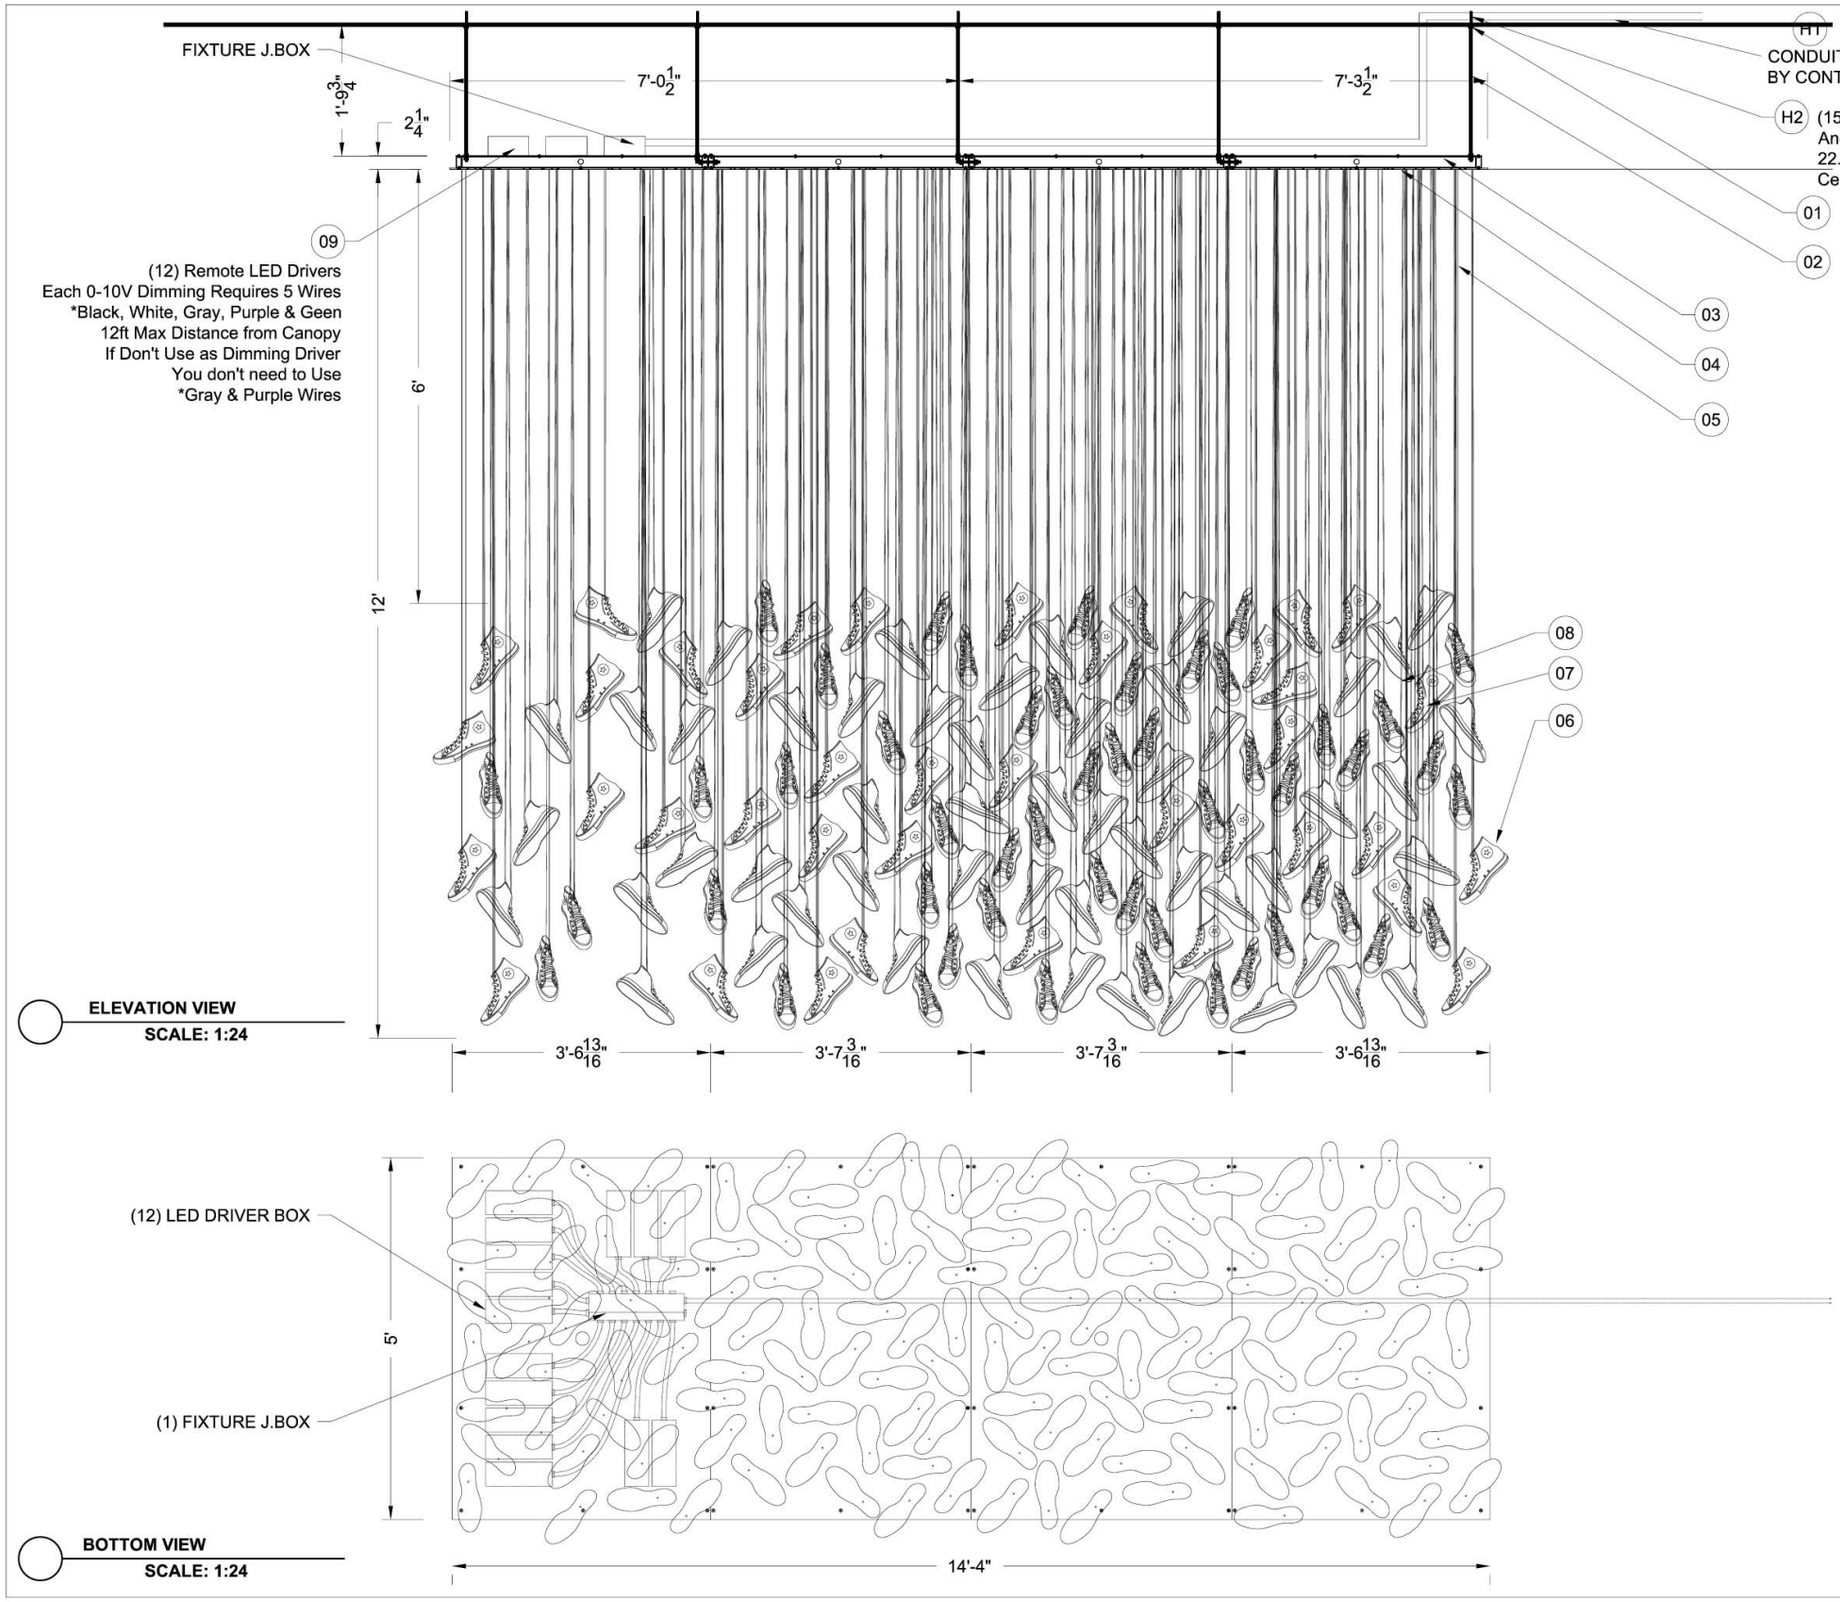

ELEVATION VIEW
SCALE: 1:24

BOTTOM VIEW
SCALE: 1:24


PROJECT: CONVERSE MONTREAL

TITLE: CUSTOM LIGHT SCULPTURE

CONF#:: 9006	TYPE:
DATE: 10/29/2015	REV:
DRAWN BY: DJ	WEIGHT: APPROX. 600 LBS
QUANTITY: 1	SCALE: 1:24
SUPPLY VOLTAGE: 120V	
TOTAL WATTAGE: APPROX 1000W	

	FINISHES
F1	BENJAMIN MOORE GRAY HUSKIE
	DIFFUSERS
D1	7328 WHAITE ACRYLIC INNER LAYER TOP & BOTTOM PER MOCK-UP SAMPLE
	LAMPING
L1	5.9W/PER FOOT
	BALLAST AND DRIVER
B1	(15) 90W, 0-10V Driver, Universal V Input, 58V Output
	HARDWARE BY CONTRACTOR
H1	Conduits to Fixture J.Box. 14 AWG White, Black, Gray, Purple & Green Wires. Feeded Into Back Side of Fixture Canopy.
H2	(15)3/8-16 Threaded Rods Anchors 22.5" Long from Finished Ceiling.
	HARDWARE BY LUKAS
01	(15)ø2" Slip Canopy
02	(15)ø1/2" Sleeve
03	4 Sectioned Canopy Frame with Top Cover
04	4 Sectioned Face Plates with Wire Exit Holes
05	18AWG Single Conductor White Nylon Fabric Wires
06	140 Converse Shoes with Clear Sole
07	5.9W/per Foot Flexible LED, 3000K
08	7328 White Acrylic Inner Layers (Top & Bottom)

LUKAS
LIGHTING
40-22 22ND STREET | LONG ISLAND CITY, NY 11101
TEL. 1.800.841.4011 | FAX 718.706.0596
INFO@LUKASLIGHTING.COM | WWW.LUKASLIGHTING.COM

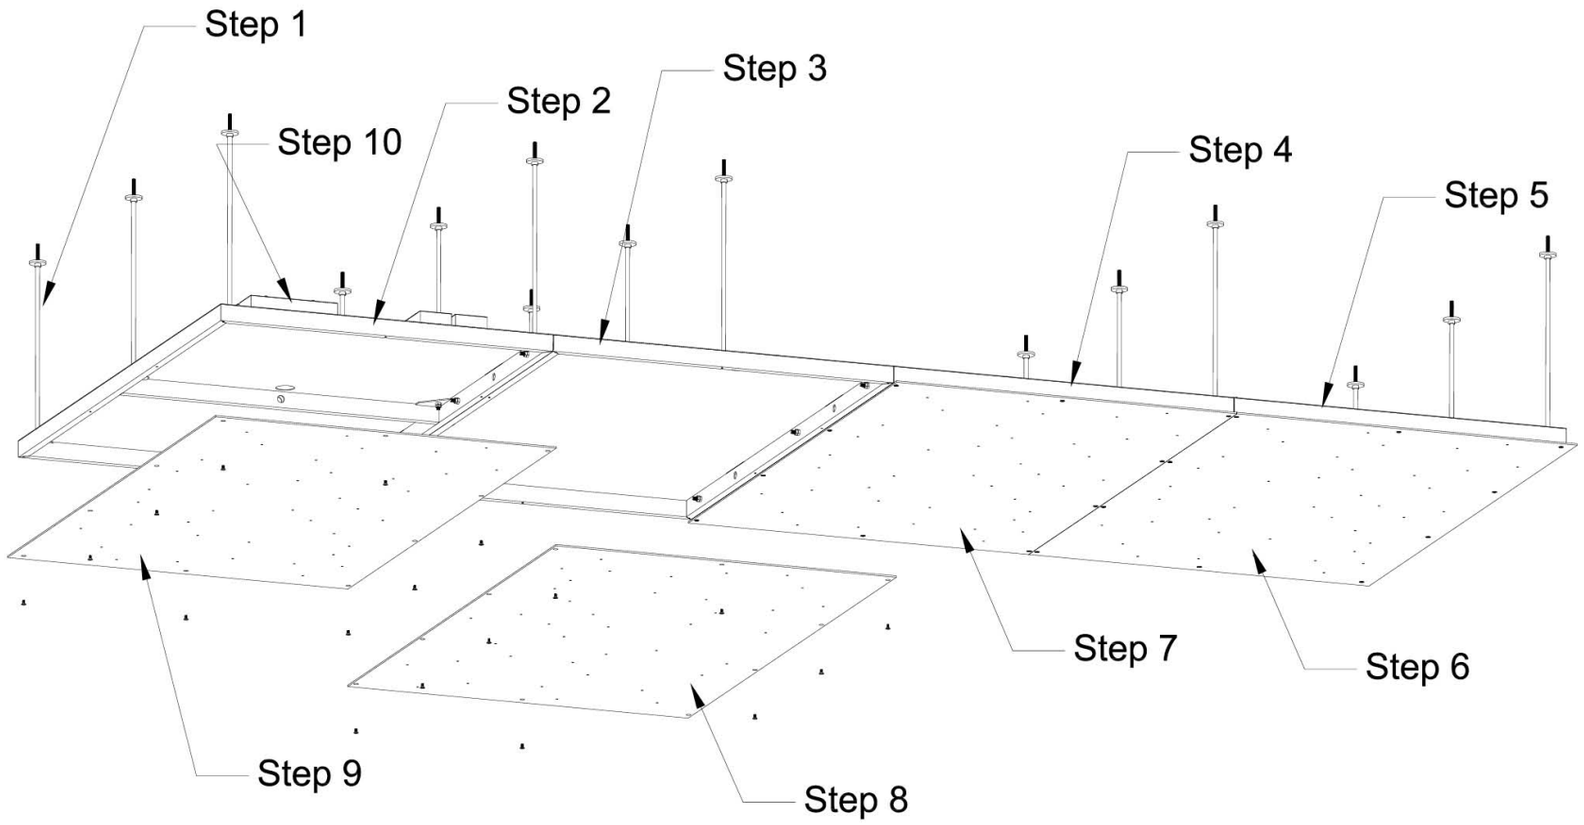

Installation

Step 1) Install Metal Sleeve & Slip Canopy to Ceiling Threaded Rods
Step 2) Install #1 Fixture Frame with Top Cover. Secure with 3/8-16 Hex Nuts.
Step 3) Install #2 Fixture Frame with Top Cover. Secure with 3/8-16 Hex Nuts and Bolt to 2-flame seam joints by Provided 3/8-16 Nex bolts and Secure Mending Plates at top side of frame.
Step 4) Install #3 Fixture Frame with Top Cover. Secure with 3/8-16 Hex Nuts and Bolt to 2-flame seam joints by Provided 3/8-16 Nex bolts and Secure Mending Plates at top side of frame.
Step 5) Install #4 Fixture Frame with Top Cover. Secure with 3/8-16 Hex Nuts and Bolt to 2-flame seam joints by Provided 3/8-16 Nex bolts and Secure Mending Plates at top side of frame.
Step 6) Install #4 Face Panel with Shoes. Pass Driver Connection Wires Through Frame Wire Pass Hole to #3 Flame.
Step 7) Install #3 Face Panel with Shoes. Pass Driver Connection Wires & Jump Wires Through Frame Wire Pass Hole to #2 Flame.
Step 8) Install #2 Face Panel with Shoes. Pass Driver Connection Wires & Jump Wires Through Frame Wire Pass Hole to #1 Flame.
Step 9) Install #1 Face Panel with Shoes. Pass All Driver Connection Wire to Each Driver Box on Top of Flame and Make Each Connection (58VDC Connections).
Step 10) Make 120 VAC Connection Inside of Gang Box. *** OPTION: We Prepared 0-10V Dimming Wires (Gray & Purple). Just In Case They want to Dim Fixture in the Future.


PROJECT: CONVERSE MONTREAL

TITLE: CUSTOM LIGHT SCULPTURE

CONF#:: 9006	TYPE:
DATE: 10/29/2015	REV:
DRAWN BY: DJ	WEIGHT: APPROX. 600 LBS
QUANTITY: 1	SCALE: 1:24
SUPPLY VOLTAGE: 120V	
TOTAL WATTAGE: APPROX 1000W	

	FINISHES
F1	BENJAMIN MOORE GRAY HUSKIE
	DIFFUSERS
D1	7328 WHAITE ACRYLIC INNER LAYER TOP & BOTTOM PER MOCK-UP SAMPLE
	LAMPING
L1	5.9W/PER FOOT
	BALLAST AND DRIVER
B1	(12) 90W, 0-10V Driver, Universal V Input, 58V Output
	HARDWARE BY CONTRACTOR
H1	Conduits to Fixture J.Box. 14 AWG White, Black, Gray, Purple & Green Wires. Feeded Into Back Side of Fixture Canopy.
H2	(15)3/8-16 Threaded Rods Anchors 22.5" Long from Finished Ceiling.
	HARDWARE BY LUKAS
01	(15)ø2" Slip Canopy
02	(15)ø1/2" Sleeve
03	4 Sectioned Canopy Frame with Top Cover
04	4 Sectioned Face Plates with Wire Exit Holes
05	18AWG Single Conductor White Nylon Fabric Wires
06	140 Converse Shoes with Clear Sole
07	5.9W/per Foot Flexible LED, 3000K
08	7328 White Acrylic Inner Layers (Top & Bottom)
09	(4)Sectioned Main Frame with Top Cover
10	(50)8-32 Flat Socket Head Screws
11	(42)3/8-16 Hex Nuts
12	ø1" Wire Pass Holes
13	(6)Top Mending Plates

LUKAS
LIGHTING
40-22 22ND STREET | LONG ISLAND CITY, NY 11101
TEL. 1.800.841.4011 | FAX 718.706.0596
INFO@LUKASLIGHTING.COM | WWW.LUKASLIGHTING.COM

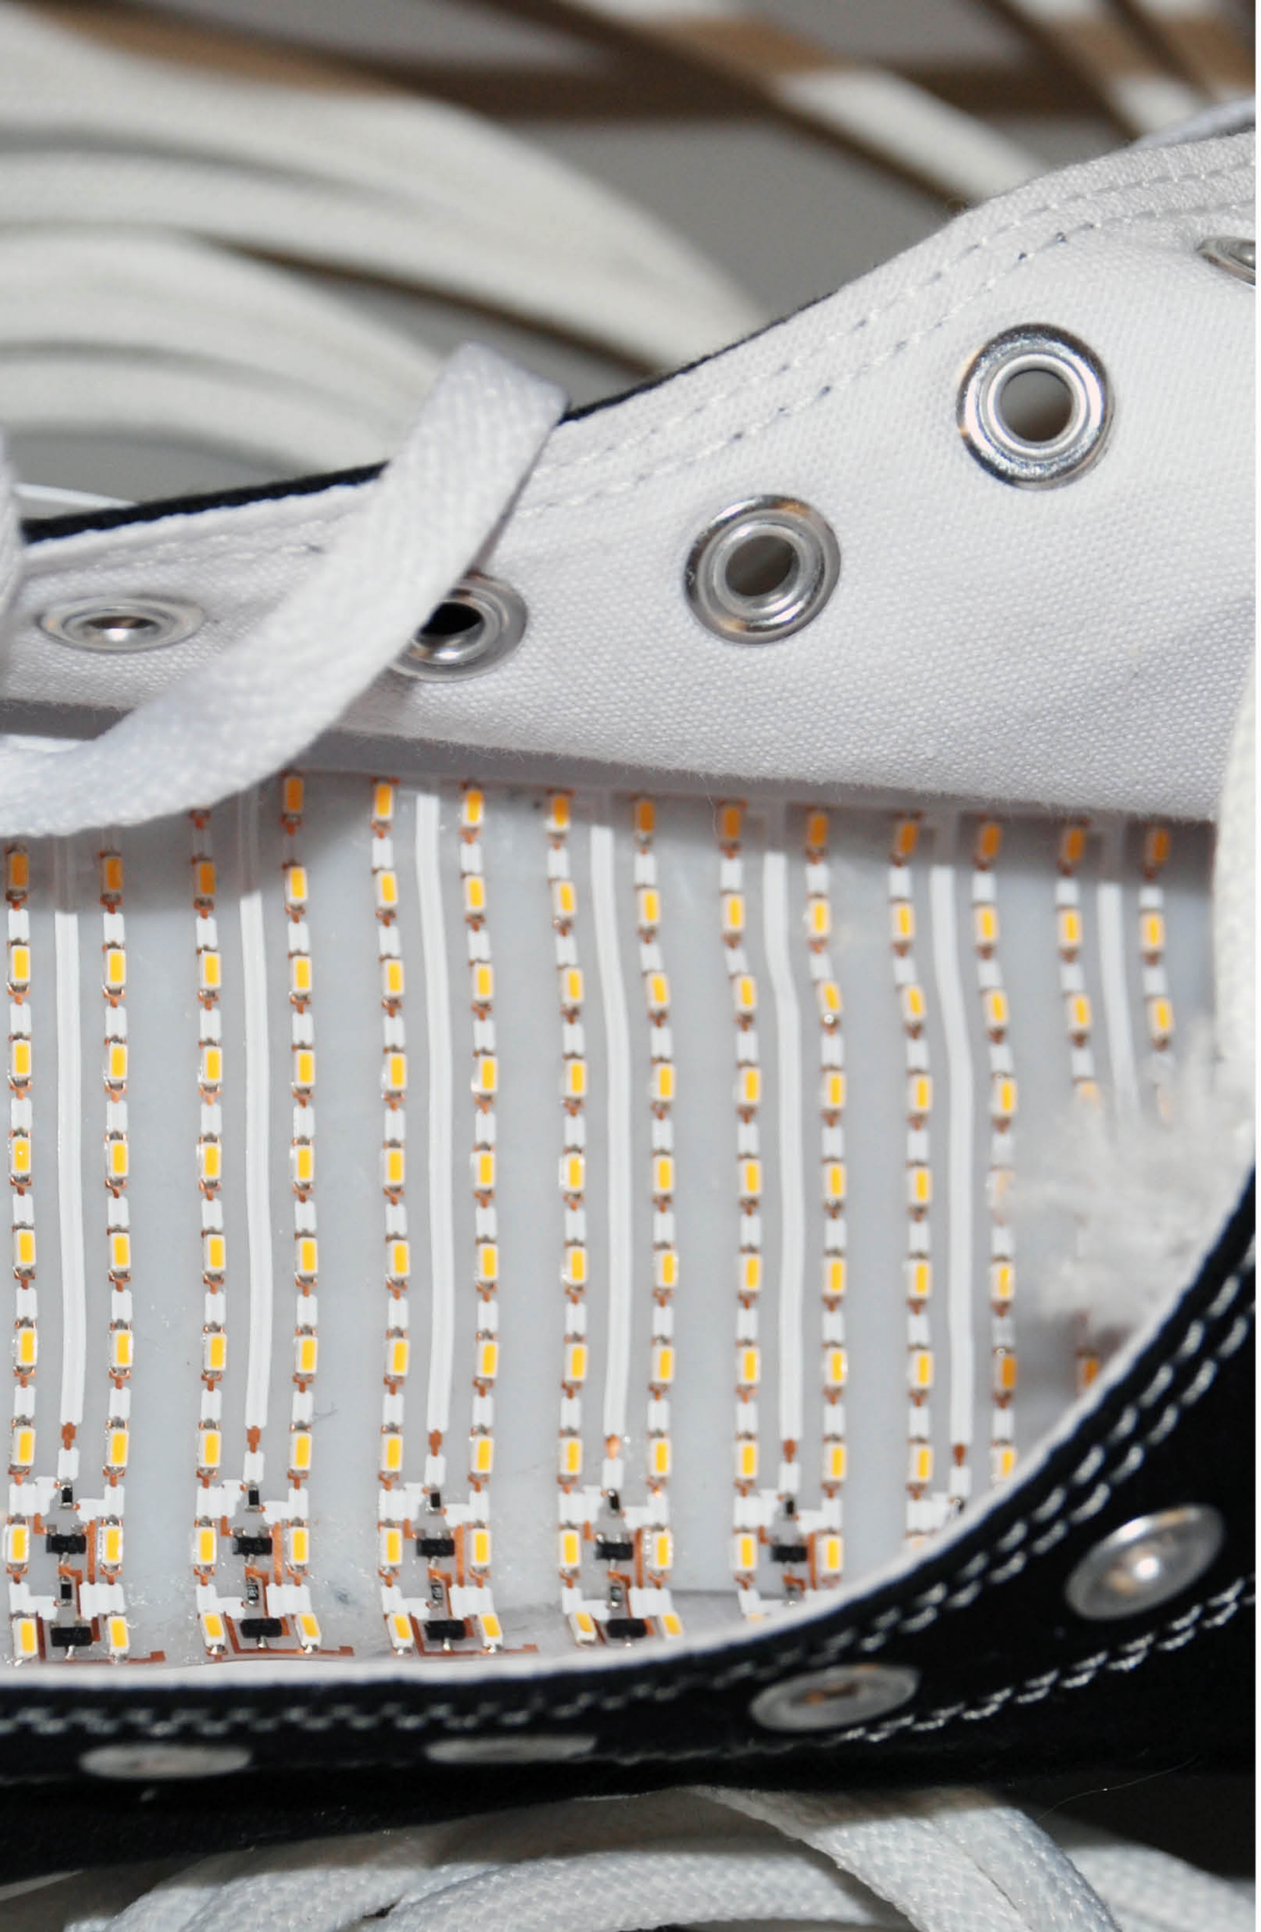




NO SMOKING





Converse, Boston, MA